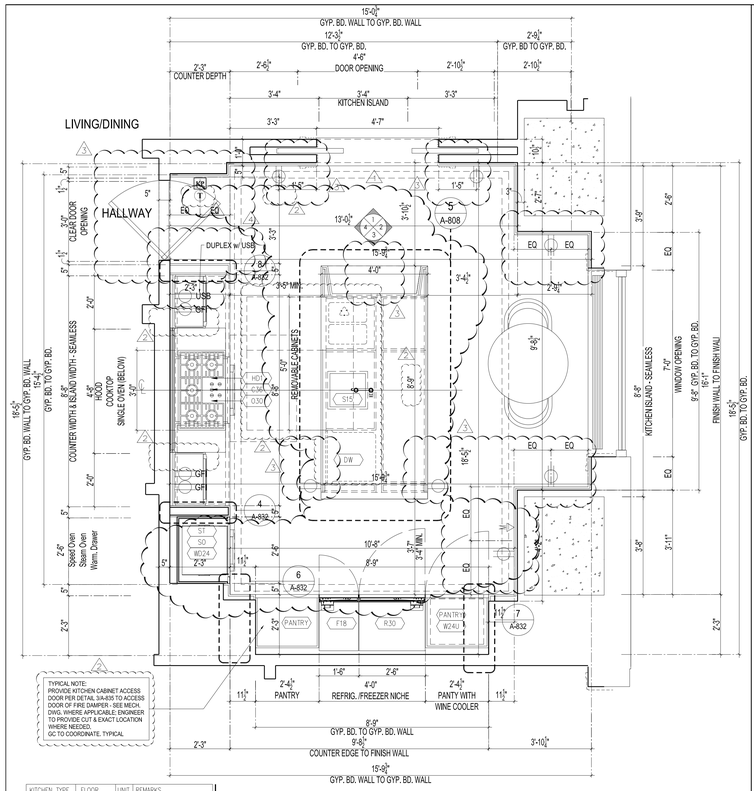

KITCHEN TYPE	FLOOR	UNIT	REMARKS
K-8	44-48	B	

A KITCHEN TYPE K-8 - PLAN — SCALE: 1/2" = 1'-0"

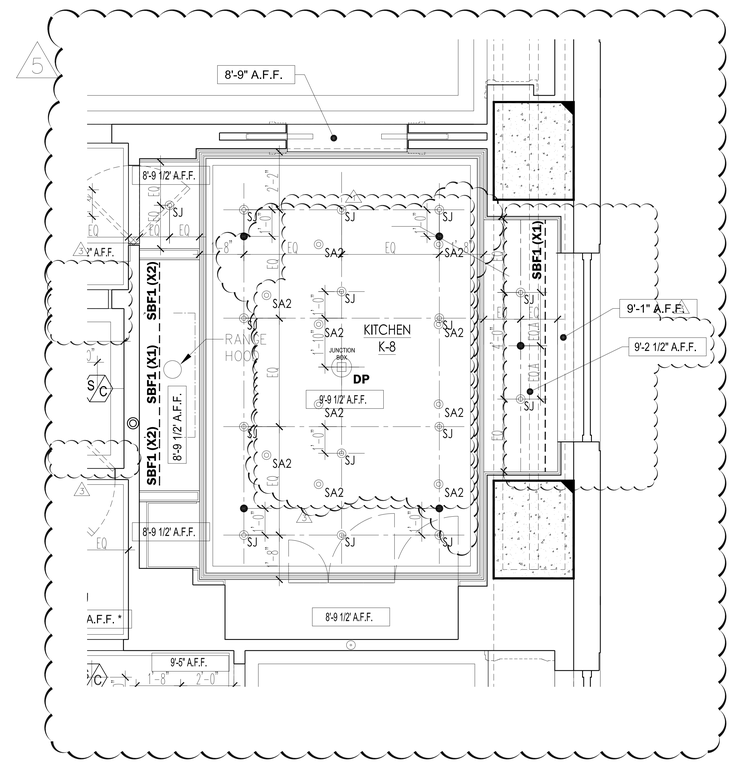

B KITCHEN TYPE K-8 - RCP — SCALE: 1/2" = 1'-0"

C — SCALE: 1/2" = 1'-0"

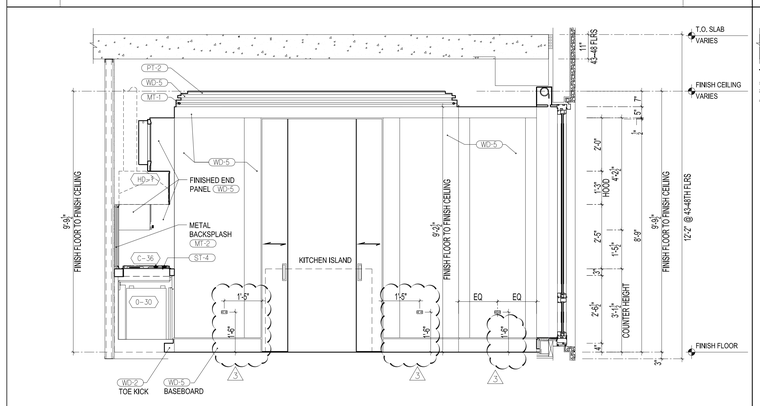

1 NORTH ELEVATION — SCALE: 1/2" = 1'-0"

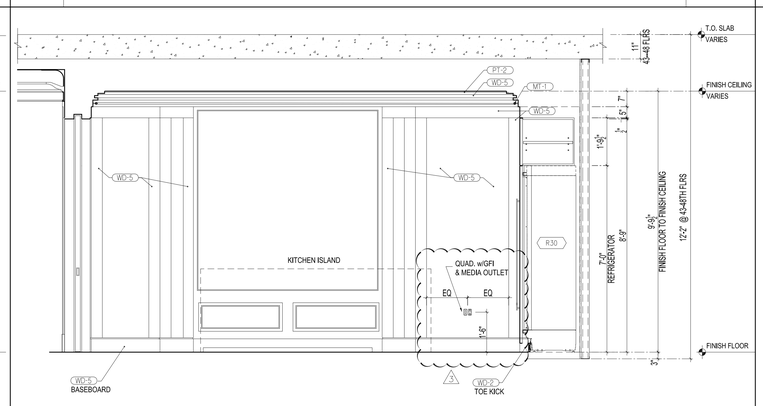

2 EAST ELEVATION — SCALE: 1/2" = 1'-0"

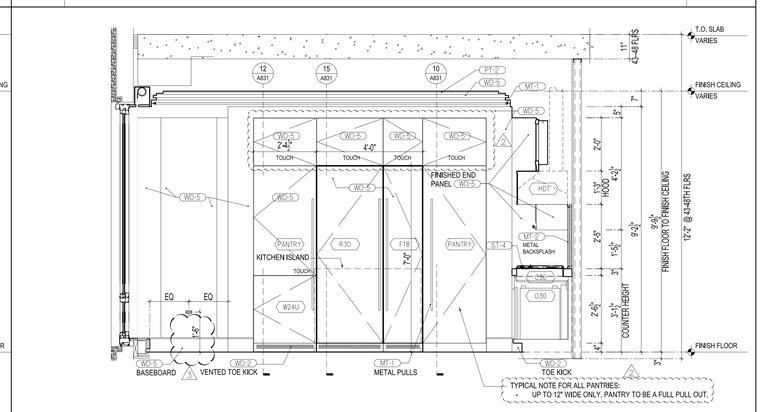

3 SOUTH ELEVATION — SCALE: 1/2" = 1'-0"

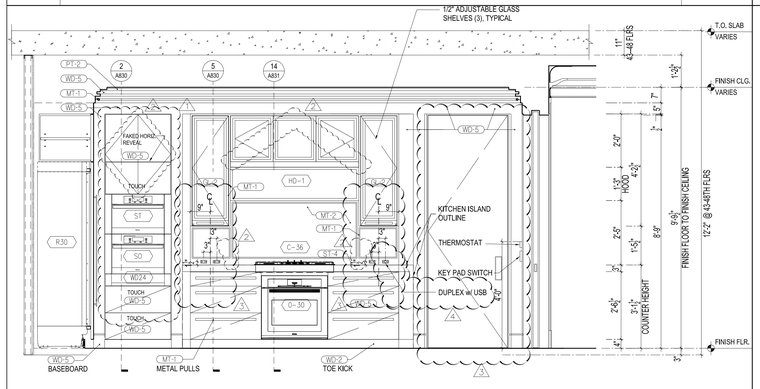

4 WEST ELEVATION — SCALE: 1/2" = 1'-0"

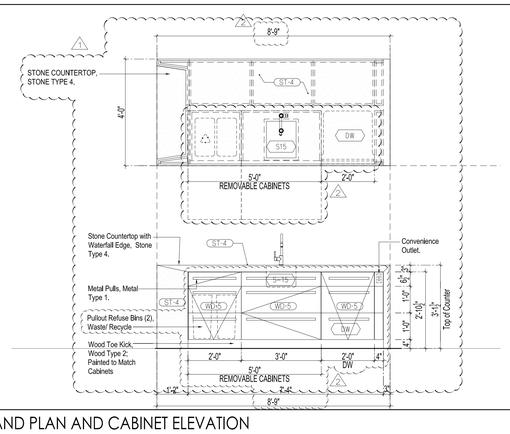

5 ISLAND PLAN AND CABINET ELEVATION — SCALE: 1/2" = 1'-0"

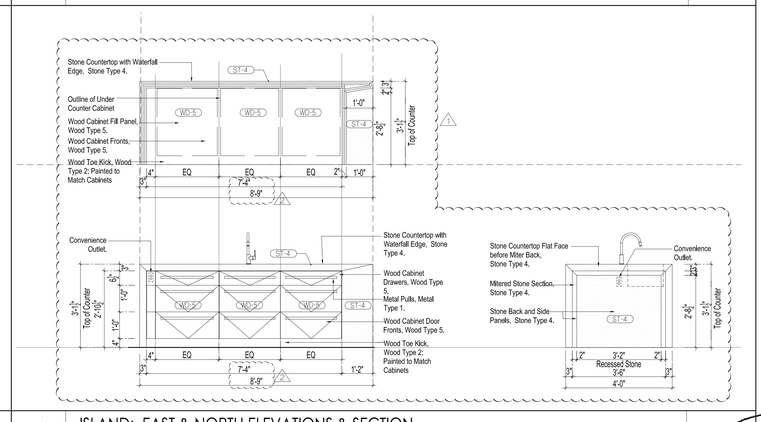

6 ISLAND: EAST & NORTH ELEVATIONS & SECTION — SCALE: 1/2" = 1'-0"

PROJECT:
220 CENTRAL PARK SOUTH
NEW YORK , N.Y.

OWNER/DEVELOPER:
VORNADO REALTY
210 ROUTE 4 EAST
PARAMUS, NEW JERSEY 07652
TEL.: (201) 587 - 1000
FAX.: (201) 587 - 0600

ARCHITECT:
SLCE*Architects, LLP*
1359 BROADWAY NEW YORK, NY 10018 TEL.: (212) 979-8400 FAX.: (212) 979-8387

STRUCTURAL ENGINEER:
DESIMONE
18 WEST 18TH STREET, 10TH FLOOR
NEW YORK, N.Y. 10011
TEL.: (212) 532-2211
FAX.: (212) 481-6108

M.E.P./F.P. ENGINEER:
Cosentini — A TETRA TECH COMPANY
TWO PENN PLAZA
NEW YORK, N.Y. 10121
TEL.: (212) 615-5764
FAX.: (212) 615-3700

No:	Date:	Revision:
	05-22-2017	REVISED PAA FILING
4	05-12-2017	BULLETIN 130
3	04-21-2017	BULLETIN 127
2	10-07-2016	BULLETIN 97
1	03-30-2016	BULLETIN 60
0	03-04-2016	BULLETIN 56
	08-25-2015	REVISED D.O.B. FILING
	08-11-2015	BULLETIN 29

D.O.B. NUMBER:
NB# 121184592

NORTH ARROW — Scale:

KEY PLAN:

Shaugat Shaikh
Building
APPROVED
Under Directive 2 of 1975
AMENDED APPLICATION
Date: 06/06/2017
NYC Development Hub

PROJECT:
220 CENTRAL PARK SOUTH
NEW YORK , NEW YORK

DRAWING TITLE:
KITCHEN K-8
PLANS & ELEVATIONS

SEAL & SIGNATURE:

DATE:	
PROJECT NO:	2011-23
DRAWN BY:	TC
CHECKED BY:	PA

DRAWING No:
A-808.01

CADD FILE No:
T:\NO_2011\23_220 CPS\ARCH\2016 Rev\A_DSGN_ARCH\A_ELEVATIONS.dwg